CLIENT: NEW GLARUS BREWING CO.
P.O. BOX 759
NEW GLARUS, WI 53574

SURVEY PLAT

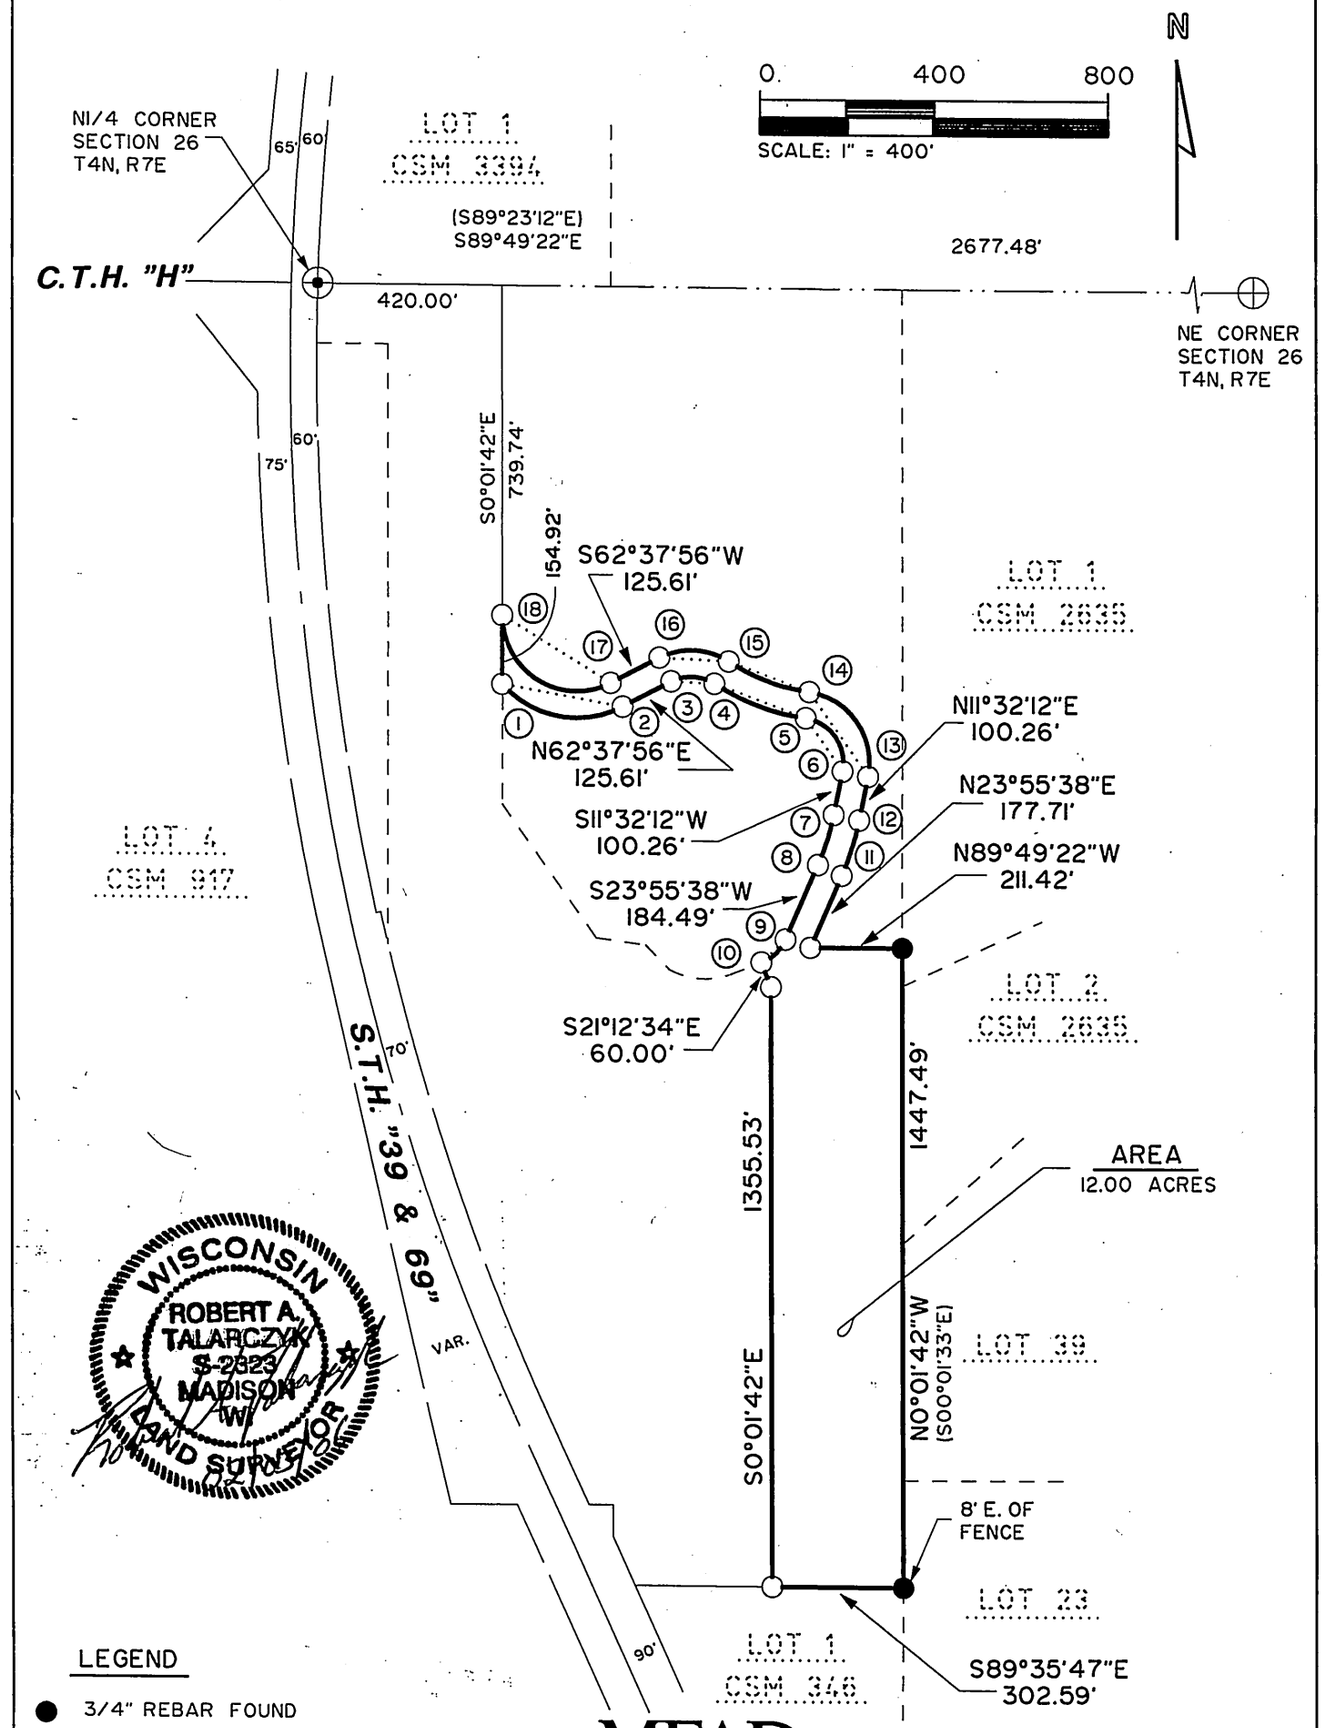

WISCONSIN
ROBERT A. TALARCZYK
S-2823
MADISON
WI
LAND SURVEYOR

LEGEND

- ● 3/4" REBAR FOUND
- ○ 3/4" X 24" LONG REBAR WEIGHING 1.504 LBS/LIN.FT. SET
- ⊕ ALUMINUM MONUMENT FOUND
- ⊕ CONCRETE MONUMENT FOUND

Document No. _____
C.S.M. No. _____
Volume _____ Page _____

MEAD & HUNT

Mead & Hunt, Inc.
6501 Watts Road, Suite 101
Madison, Wisconsin 53719-2700
Phone: 608•273•6380
Fax: 608•273•6391

x:\14178-00\06001\tech\cadd\drawings\plat\14178-PLAT.dgn

Dwg. No. 10417
Sheet 1 of 2
Job No. 14178-00-06001

Filed Feb 21, 2006 VOL 11/page 51