PLAT OF SURVEY

The NE 1/4 of the SE 1/4 of Section 35 and part of the NW 1/4 of the SW 1/4 of Section 36, Town 3 North, Range 7 East, Township of Washington, Green County, Wisconsin, bounded and described as follows:

Beginning at the W 1/4 corner of Section 36; thence N89°57'22"E along the N. line of the SW 1/4 of Section 36, 1282.77' to the westerly right-of-way of S.T.H. 69; thence S0°21'35"E along said westerly right-of-way, 592.48'; thence S6°45'38"W along said westerly right-of-way, 115.93'; thence N89°41'00"W, 850.61'; thence S1°42'40"W, 627.91' to the S. line of the NW 1/4 of the SW 1/4 of Section 36; thence S89°50'32"W along said S. line, 402.00'; thence N89°48'03"W along the S. line of the NE 1/4 of the SE 1/4 of Section 35, 1330.28'; thence N0°24'07"W along the W. line of the NE 1/4 of the SE 1/4 of Section 36, 1331.68'; thence S89°45'32"E along the N. line of the NE 1/4 of the SE 1/4 of Section 35, 1338.13' to the point of beginning; subject to any and all easements of record.

I, Todd E. Hasse, Registered Land Surveyor, S-2228, hereby certify that I have made this Plat of Survey under the direction of Marshall Zwygart and that I have surveyed, monumented and mapped the lands described hereon and that this map is a correct representation thereof in accordance with the information provided.

WISCONSIN
TODD E. HASSE
S-2228
MONROE, WI
LAND SURVEYOR

March 31st, 2006

LEGEND:

- Cast Aluminum monument found.
- 5/8" solid round iron rod found.
- 3/4" solid round iron rod found.
- 3/4" X 24" solid round iron rod set, weighing 1.50 lbs per lineal ft.
- —G— Approx. location U.G. Gas Line.
- —x—x— Existing fence line.

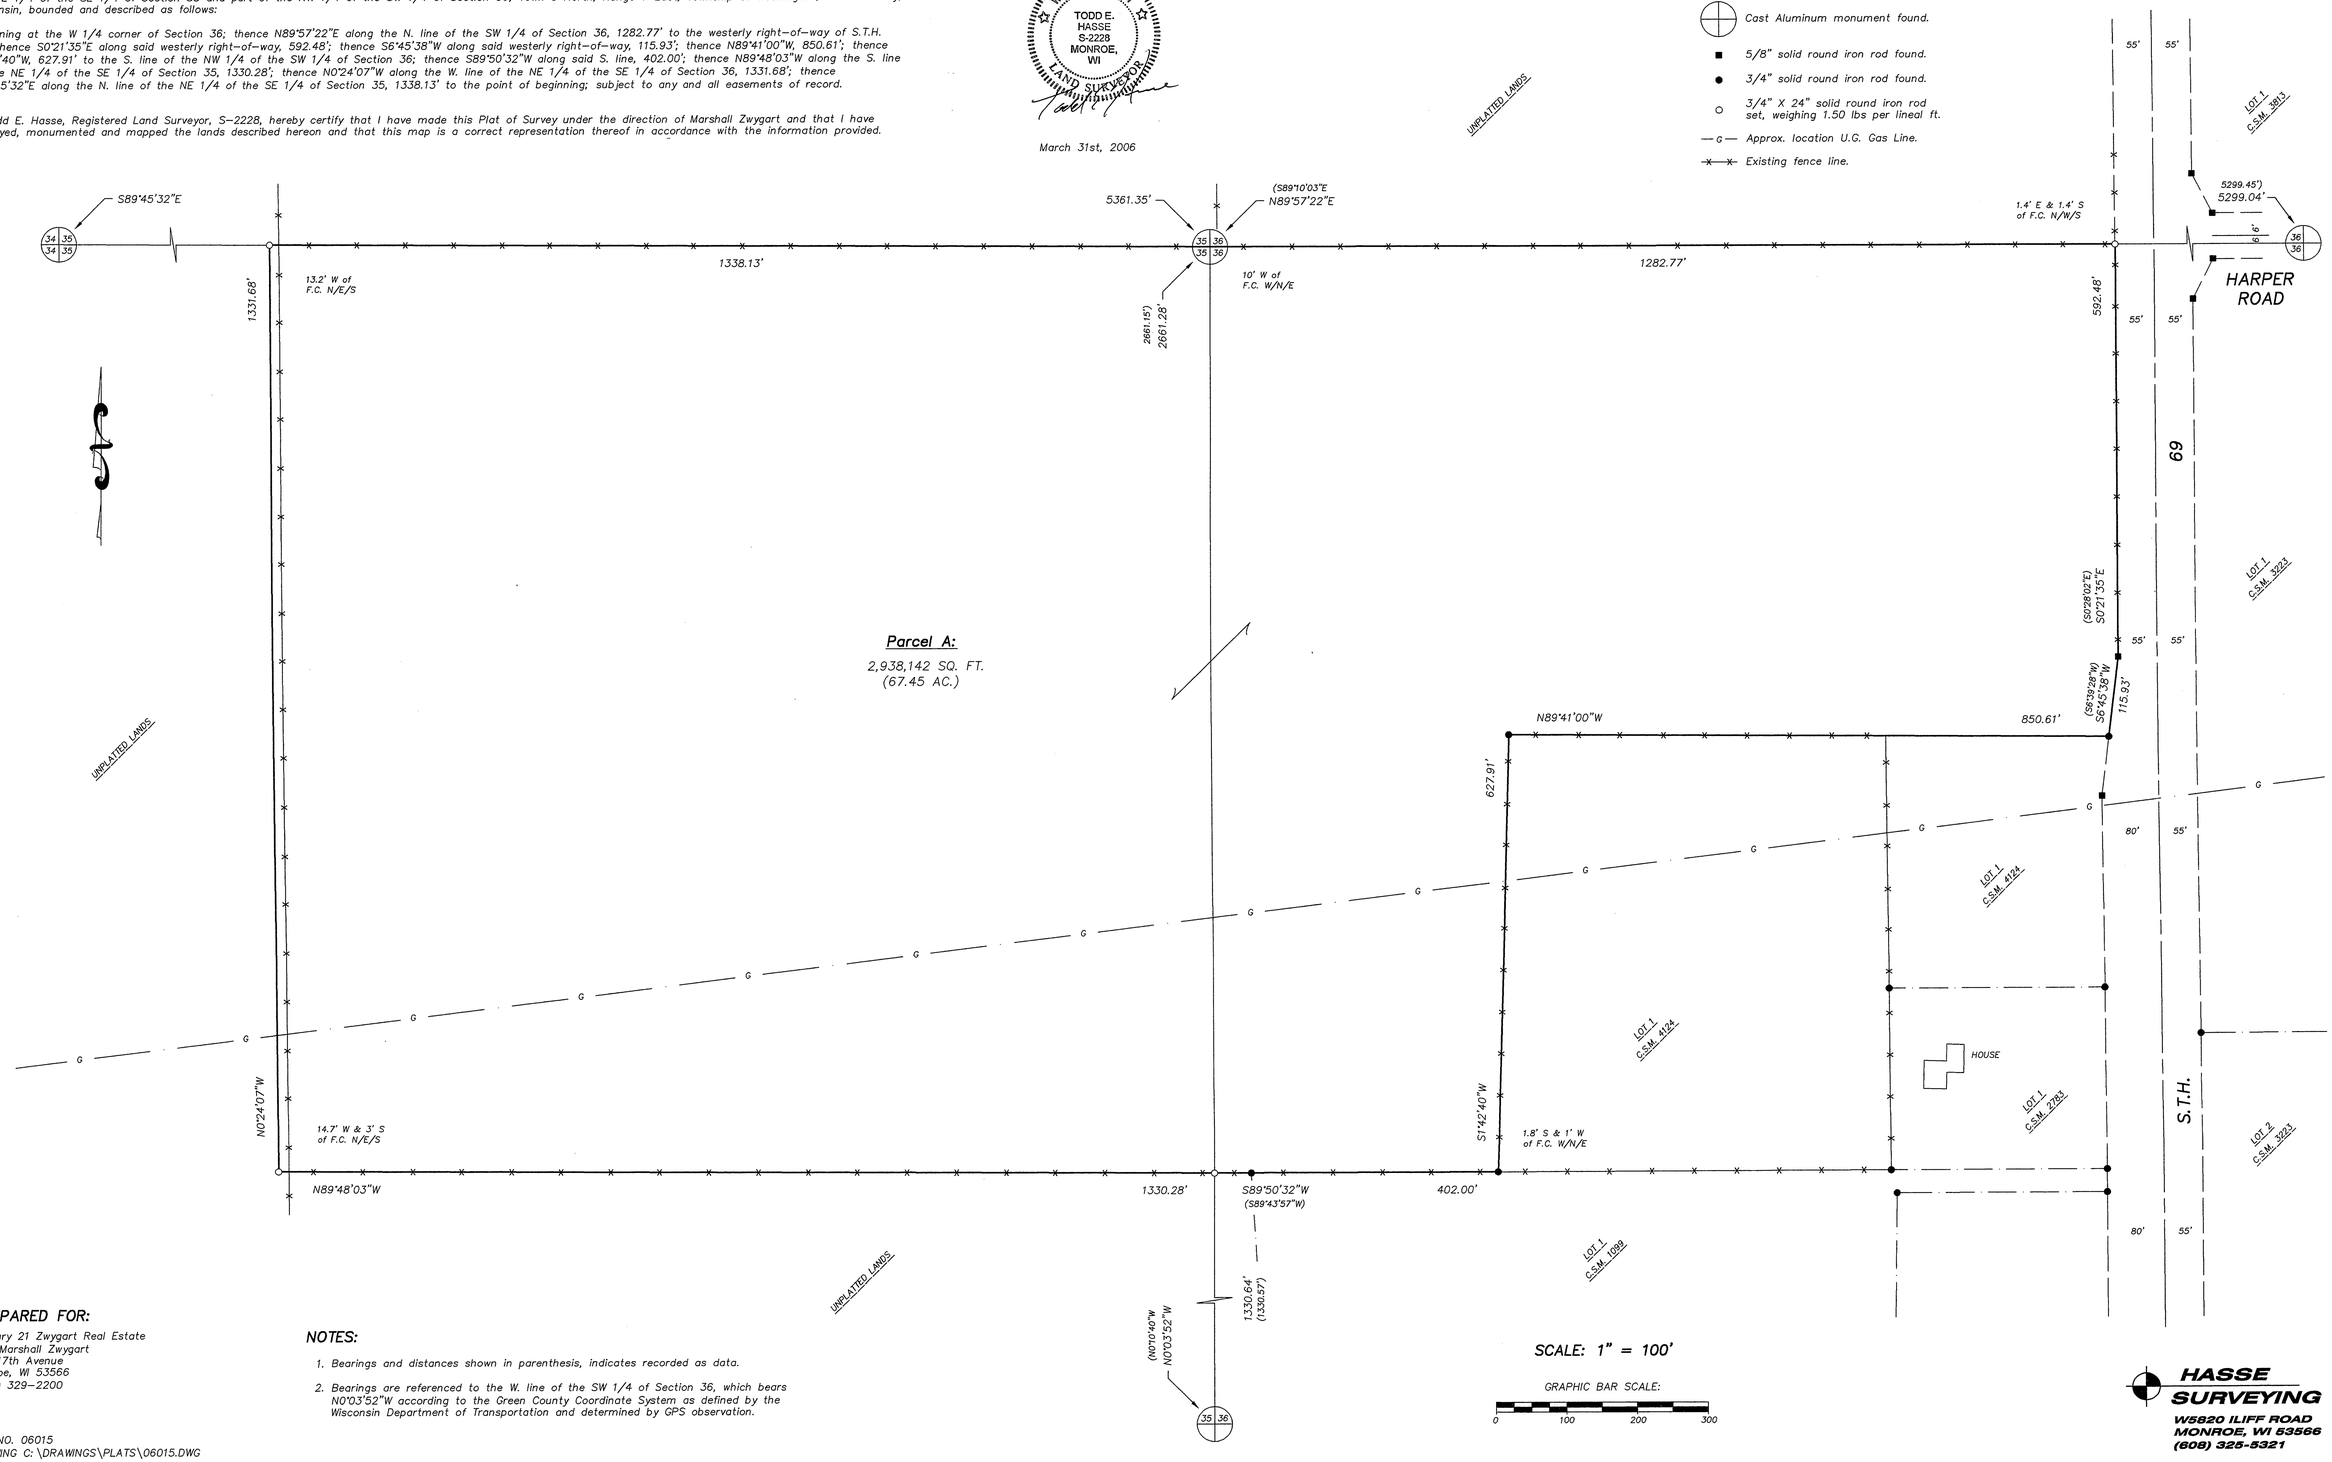

PREPARED FOR:

Century 21 Zwygart Real Estate
C/O Marshall Zwygart
910 17th Avenue
Monroe, WI 53566
(608) 329-2200

NOTES:

1. Bearings and distances shown in parenthesis, indicates recorded as data.
2. Bearings are referenced to the W. line of the SW 1/4 of Section 36, which bears N0°03'52"W according to the Green County Coordinate System as defined by the Wisconsin Department of Transportation and determined by GPS observation.

SCALE: 1" = 100'

GRAPHIC BAR SCALE:
0 100 200 300

JOB NO. 06015
DRAWING C:\DRAWINGS\PLATS\06015.DWG

HASSE SURVEYING
W5820 ILIFF ROAD
MONROE, WI 53566
(608) 325-5321

Filed April 11, 2006 Vol 11 page 63