PLAT OF SURVEY

LOCATED IN THE NE 1/4-SE 1/4, THE NW 1/4-SE 1/4, THE SE 1/4-SE 1/4, SECTION 25, TOWN 4 NORTH, RANGE 6 EAST, TOWN OF YORK, GREEN COUNTY, WISCONSIN.

NOTE: The following described parcel must be added into the adjacent property owner's existing property by deed.

PARCEL 'A' OWNER: J. Walter Zimmerman
Route 1
New Glarus, WI 53574

WISCONSIN
JOHN M. HALVERSON
S-1318
ARENA, WI
LAND SURVEYOR
12/05/07

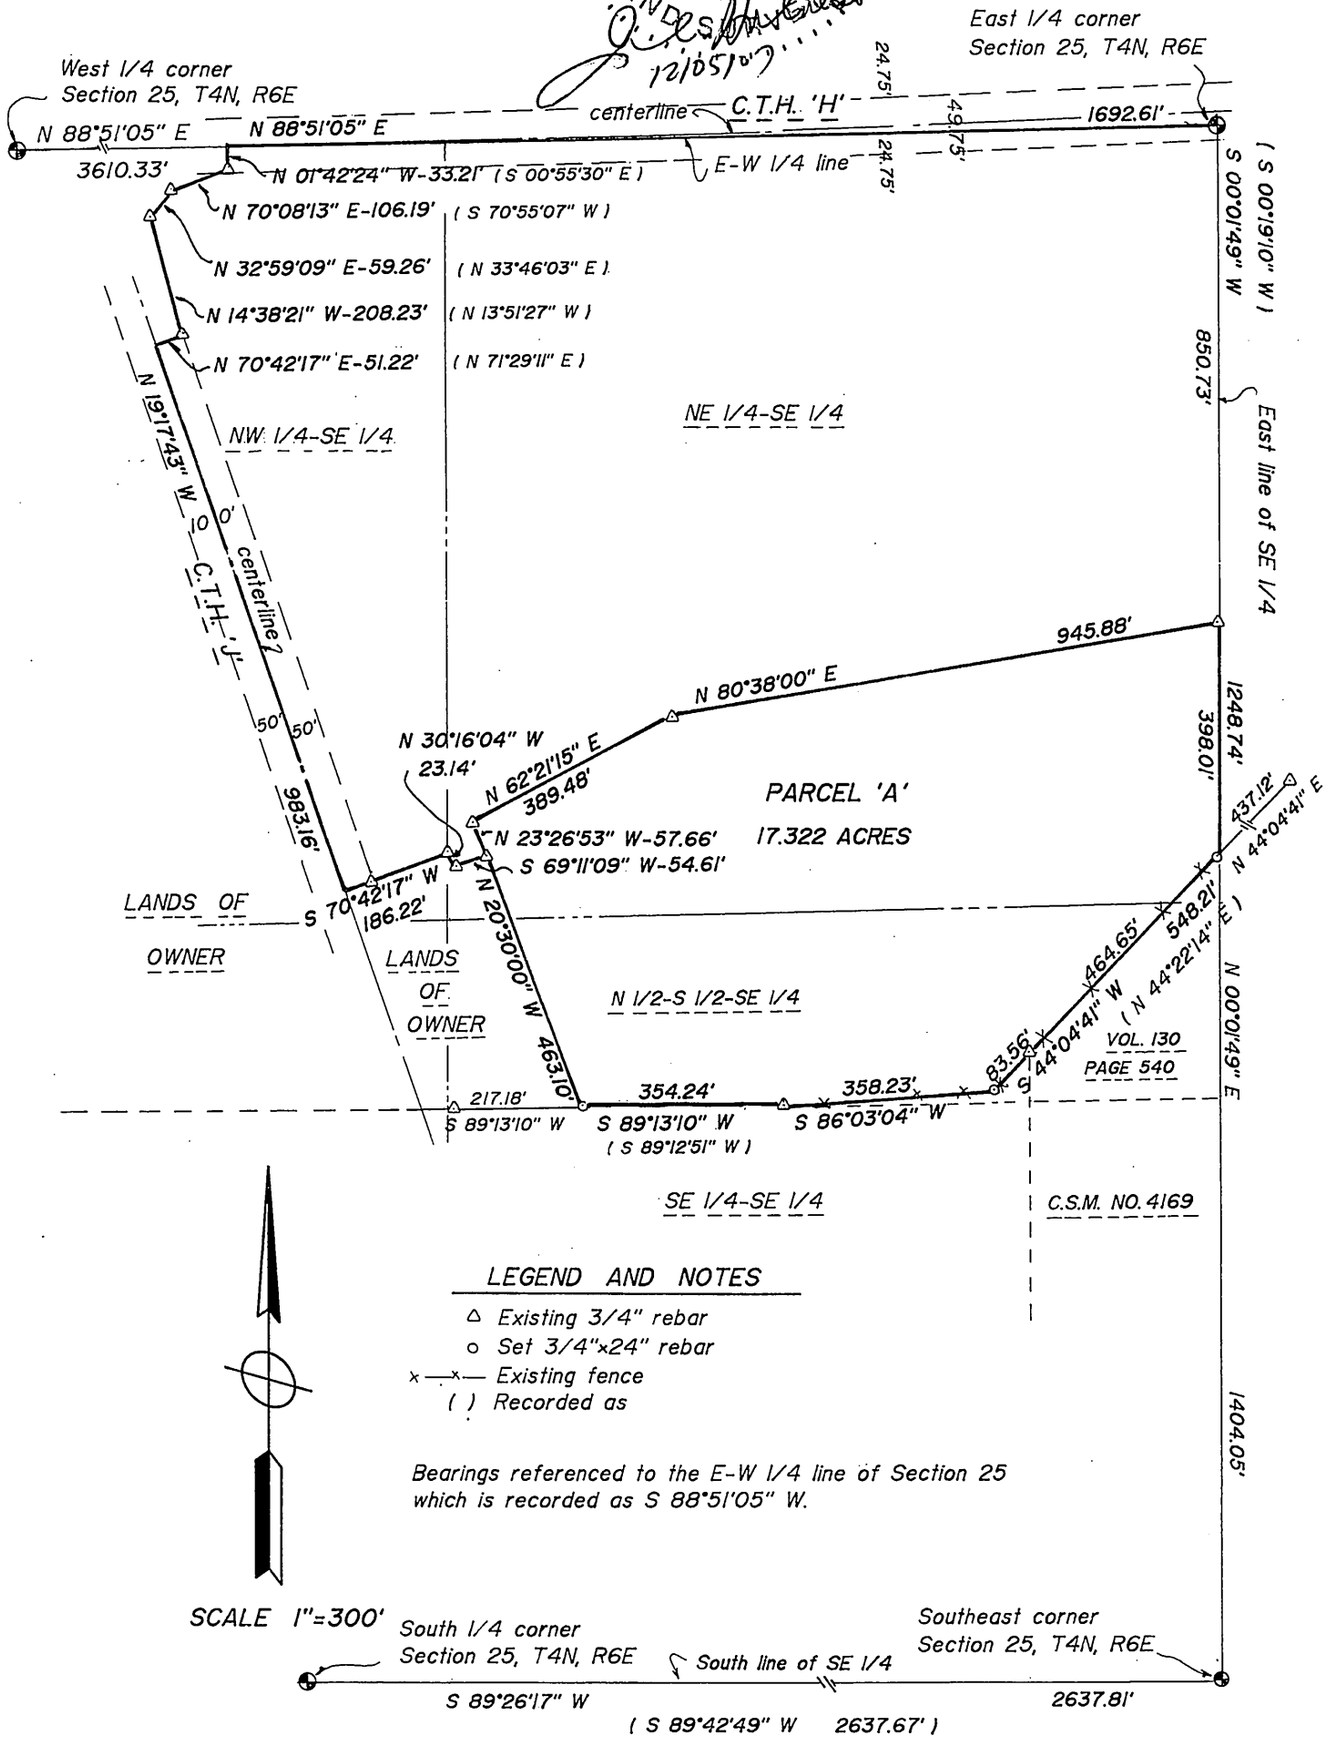

LEGEND AND NOTES

- △ Existing 3/4" rebar
- o Set 3/4"x24" rebar
- x—x— Existing fence
- ( ) Recorded as

Bearings referenced to the E-W 1/4 line of Section 25 which is recorded as S 88°51'05" W.

SCALE 1"=300'

Filed Nov 10, 2007 Vol 12 Pg 19