PLAT OF SURVEY

That part of Lot 2 of Certified Survey Map No. 3626, Recorded in Volume 13 of Certified Survey Maps of Green County, on Pages 310, 311 & 312, as Document No. 453482, being part of the SW 1/4 of the NW 1/4 of Section 14, Town 4 North, Range 7 East, Township of New Glarus, Green County, Wisconsin, bounded and described as follows:

Commencing at the W 1/4 corner of Section 14; thence N1°01'01"W along the W. line of the NW 1/4 of Section 14, 936.09'; thence N88°58'59"E, 606.07'; thence N23°27'46"W, 99.83' to the point of beginning; thence N23°27'46"W, 10.30'; thence N83°43'04"E, 160.31' to the centerline of C.T.H. O; thence S23°13'38"E along said centerline, 10.71'; thence S83°51'37"W, 160.39' to the point of beginning; subject to a public road right-of-way as shown and to any and all easements of record.

I, Todd E. Hasse, Registered Land Surveyor, S-2228, hereby certify that I have made this Plat of Survey under the direction of Walter A. Ruef and that I have surveyed, monumented and mapped the lands described hereon and that this map is a correct representation thereof in accordance with the information provided.

November 12th, 2009

Todd E. Hasse R.L.S. – 2228

WISCONSIN
TODD E. HASSE S-2228 MONROE, WI
LAND SURVEYOR

Filed Nov. 4, 2009 at 12 Pg 100

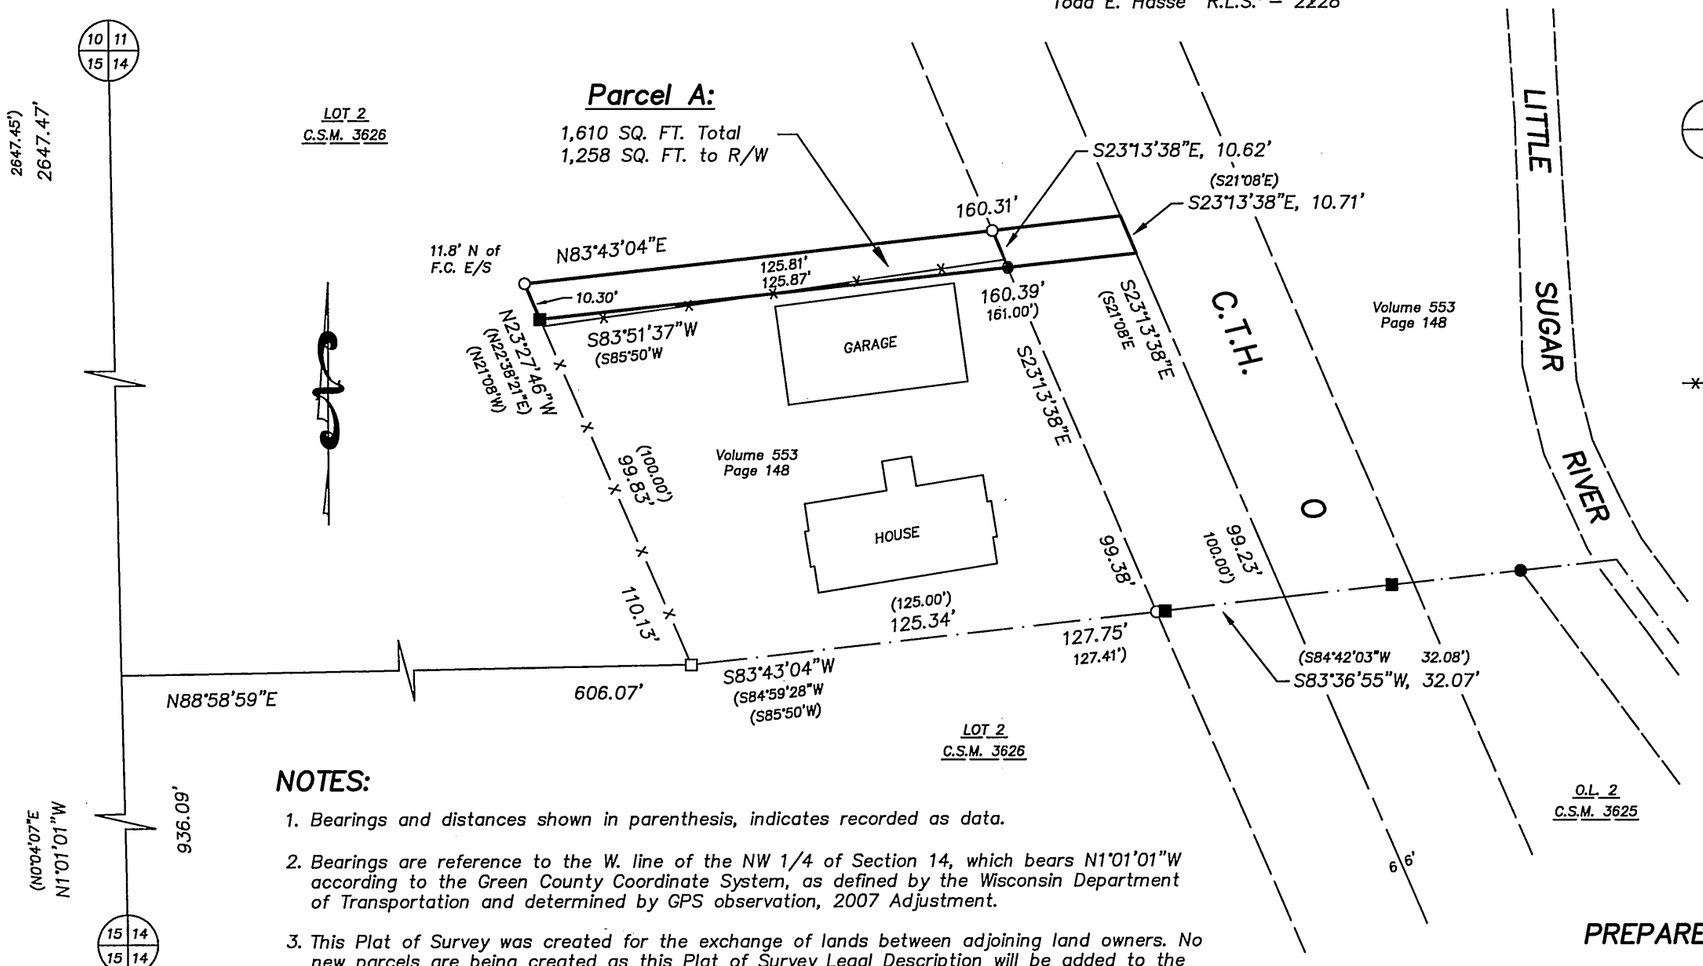

LEGEND:

- ⊕ Concrete monument with brass cap found.
- ● 3/4" solid round iron rod found.
- ○ 3/4" X 24" solid round iron rod set, weighing 1.50 lbs per lineal ft.
- ■ 1" iron pipe found.
- □ 1 1/2" iron pipe found.
- -x-x- Existing fence line.

SCALE: 1" = 40'

GRAPHIC BAR SCALE:

0 40 80

NOTES:

1. Bearings and distances shown in parenthesis, indicates recorded as data.
2. Bearings are reference to the W. line of the NW 1/4 of Section 14, which bears N1°01'01"W according to the Green County Coordinate System, as defined by the Wisconsin Department of Transportation and determined by GPS observation, 2007 Adjustment.
3. This Plat of Survey was created for the exchange of lands between adjoining land owners. No new parcels are being created as this Plat of Survey Legal Description will be added to the existing Legal Description as Recorded in Volume 553, Page 148, as Document No. 373175.

JOB NO. 09103
DRAWING C:\DRAWINGS\PLATS\09103.DWG

PREPARED FOR:

Walter A. Ruef
N8783 C.T.H. O
New Glarus, WI 53574
(608) 527-5046

HASSE SURVEYING
W5820 ILIFF ROAD
MONROE, WI 53566
(608) 325-5321 PHONE
(608) 328-5321 FAX