Filed May 12, 2011 Vol 13 Pg 20

PLAT OF SURVEY

Parcel A:

That part of the SW 1/4 of the SE 1/4, part of the SE & SW 1/4s of the SW 1/4, the S. 24 Acres of the NE 1/4 of the SW 1/4 of Section 19 and also part of the NW 1/4 of the NE 1/4 of Section 30, Town 2 North, Range 7 East, Township of Monroe, Green County, Wisconsin, bounded and described as follows:

Beginning at the S 1/4 corner of Section 19; thence N89°38'06"W along the S. line of the SW 1/4 of Section 19, 1316.17'; thence N37°05'40"W, 11.84'; thence N0°22'19"E, 300.03'; thence N1°03'21"E, 264.47'; thence N71°50'06"W, 33.84'; thence S89°16'39"W, 119.81'; thence N15°45'16"W, 734.46'; thence S89°02'51"W, 140.00'; thence N2°20'41"E, 33.22' to the N. line of the SW 1/4 of the SW 1/4 of Section 19; thence S89°45'18"E along said N. line, 474.00'; thence N0°43'00"W along the W. line of the NE 1/4 of the SW 1/4 of Section 19, 790.22'; S89°45'18"E along the N. line of the S. 24 Acres of the NE 1/4 of the SW 1/4 of Section 19, 1324.83'; thence S0°28'32"E along the E. line of the SW 1/4 of Section 19, 790.17'; thence S89°40'46"E along the N. line of the SW 1/4 of the SE 1/4 of Section 19, 335.08'; thence S0°11'34"E along the existing N/S fence line, 1013.06'; thence S89°48'26"W, 300.00'; thence S0°11'34"E, 278.66'; thence S57°04'10"E, 50.45' to the S. line of the SE 1/4 of Section 19; thence N89°28'54"W along said S. line, 10.81'; thence S73°24'26"W along the northerly right-of-way line of C.T.H. Y, 62.62' to the W. line of the NE 1/4 of Section 30; thence N0°01'49"E along said W. line, 18.42' to the point of beginning; subject to a public road right-of-way as shown and to any and all easements of record.

Parcel B:

That part of the SW 1/4 of the SW 1/4 of Section 19, Town 2 North, Range 7 East, Township of Monroe, Green County, Wisconsin, bounded and described as follows:

Commencing at the SW corner of Section 19; thence N0°04'24"E along the W. line of the SW 1/4 of Section 19, 1287.32' to the point of beginning; thence N0°04'24"E along said W. line, 28.66'; thence S89°45'18"E along the N. line of the SW 1/4 of the SW 1/4 of Section 19, 745.09'; thence S2°20'41"W, 33.22'; thence S89°02'51"W, 218.27'; thence N88°45'44"W, 525.64' to the point of beginning; subject to any and all easements of record.

I, Todd E. Hasse, Registered Land Surveyor, S-2228, hereby certify that I have made this Plat of Survey under the direction of Betty L. Rowe and that I have surveyed, monumented and mapped the lands described hereon and that this map is a correct representation thereof in accordance with the information provided.

May 4th, 2011

Todd E. Hasse R.L.S. – 2228

LEGEND:

- Cast Aluminum monument found.
- Concrete monument with brass cap found.
- Railroad spike found.
- 1 1/4" solid round iron rod found.
- 3/4" solid round iron rod found.
- 3/4" X 24" solid round iron rod set, weighing 1.50 lbs per lineal ft.
- Existing fence line.

WISCONSIN TODD E. HASSE S-2228 MONROE, WI LAND SURVEYOR

SCALE: 1" = 200'

GRAPHIC BAR SCALE: 0 200 400 600

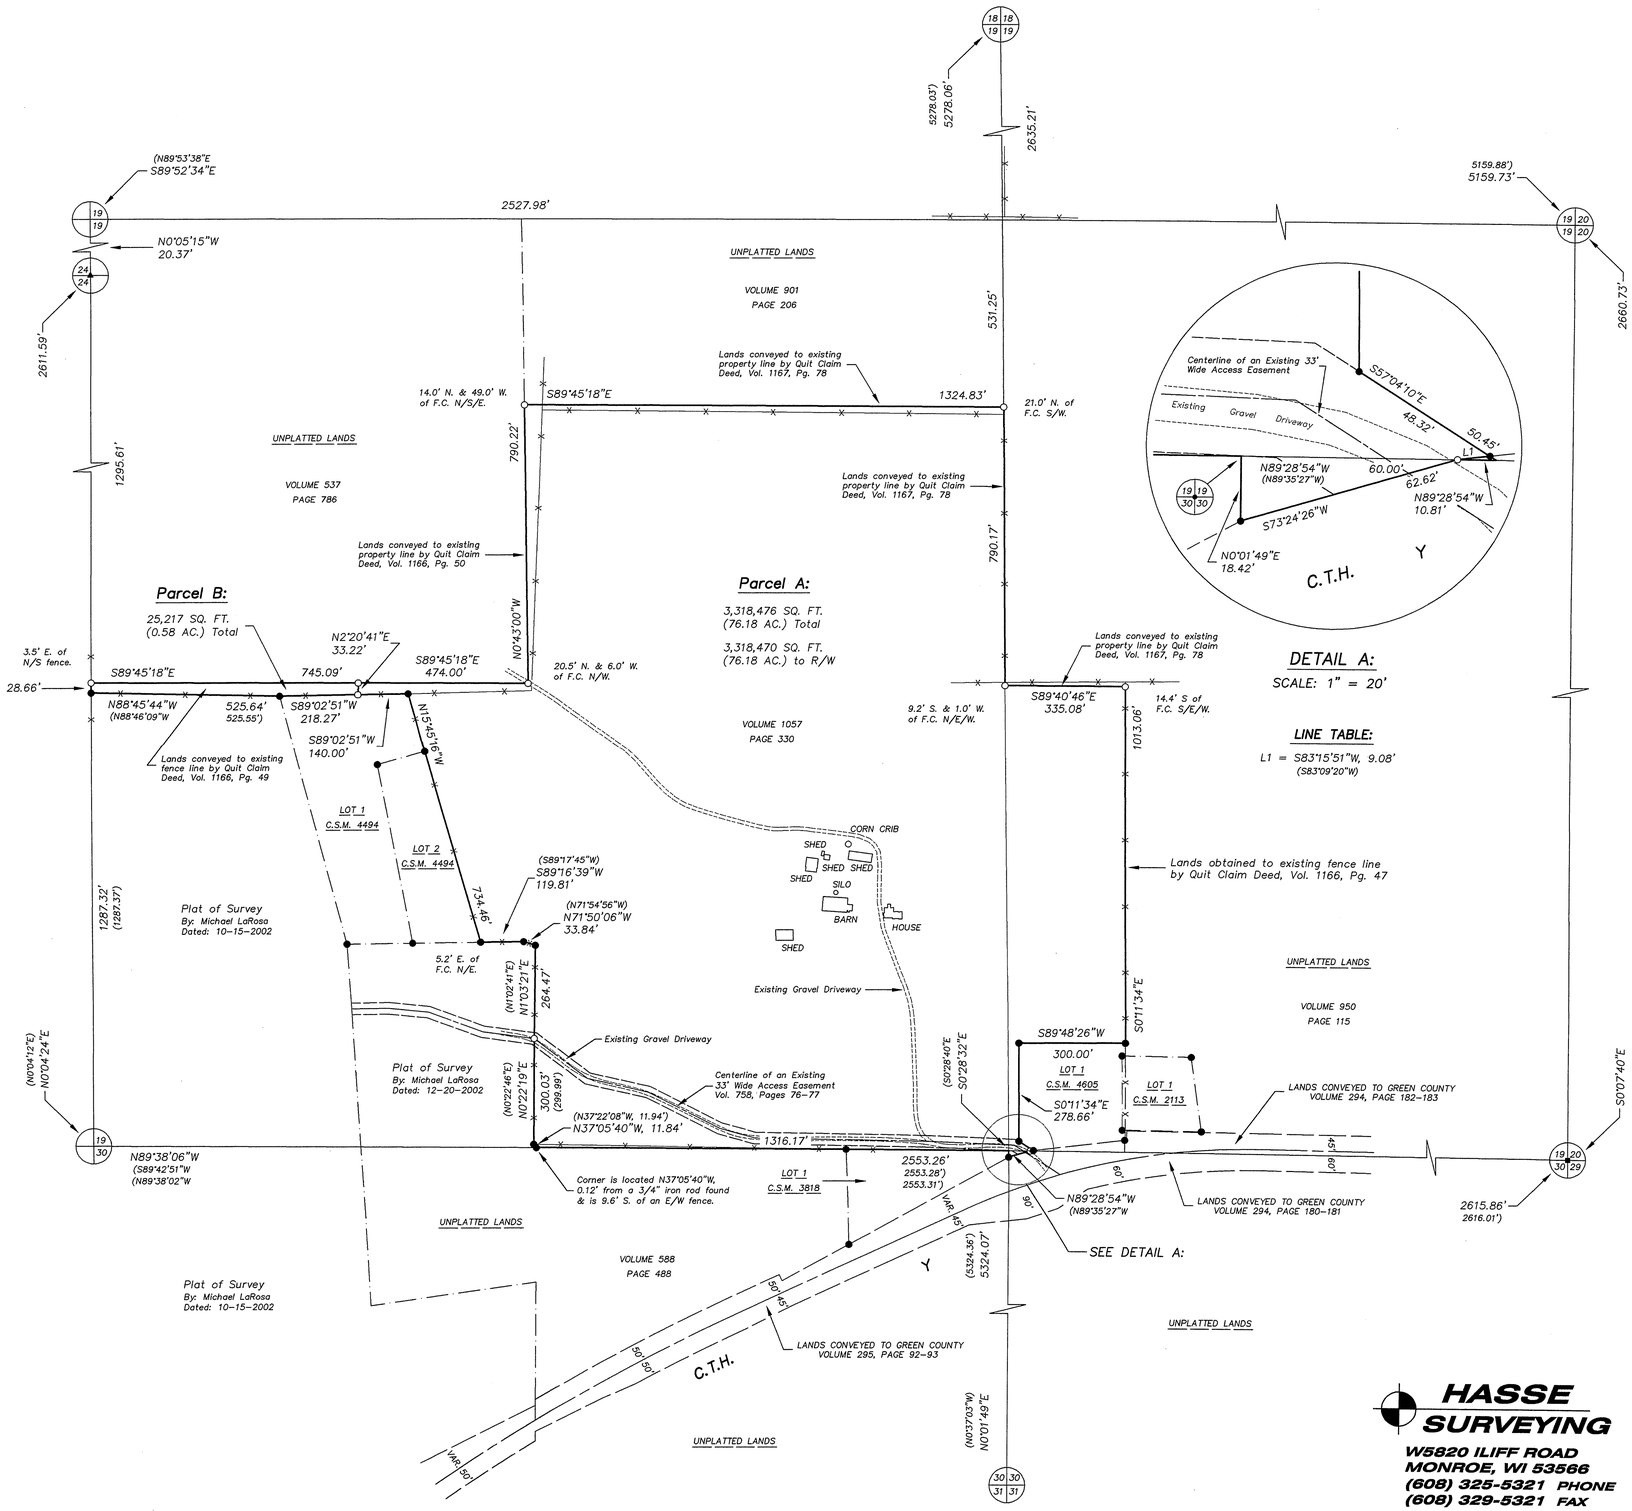

DETAIL A:

SCALE: 1" = 20'

LINE TABLE:

L1 = S83°15'51"W, 9.08' (S83°09'20"W)

NOTES:

1. Bearings and distances shown in parenthesis, indicates recorded as data.
2. Parcel B of this Plat of Survey was prepared for an exchange of land to an adjoining land owner to the north.
3. Bearings are referenced to the S. line of the SW 1/4 of Section 19, which bears N89°38'06"W, according to the Green County Coordinate System, as defined by the Wisconsin Department of Transportation and determined by GPS observation, 1997 Adjustment.

PREPARED FOR:

Betty L. Rowe
W7096 C.T.H. Y
Monroe, WI 53566
(608) 325-9701

JOB NO. 10125
DRAWING C:\DRAWINGS\PLATS\10125.DWG

HASSE SURVEYING
W5820 ILIFF ROAD
MONROE, WI 53566
(608) 325-5321 PHONE
(608) 329-5321 FAX