PLAT OF SURVEY

BIRRENKOTT SURVEYING, INC.

P.O. Box 237
1677 N. Bristol Street
Sun Prairie, WI. 53590
Phone (608) 837-7463
Fax (608) 837-1081

SURVEYOR'S CERTIFICATE:

I, Daniel V. Birrenkott, hereby certify that this survey is in compliance with the Wisconsin Administrative Code. I also certify that I have surveyed and mapped the lands described hereon and that the map is a correct representation in accordance with the information provided and is correct to the best of my knowledge and belief.

12-23-2014

Daniel V. Birrenkott
Wisconsin Professional Land Surveyor No. S-1531.

Description:

THE NORTH AND EAST LINE OF LOT 32, CERTIFIED SURVEY MAP NO. 2206, LOCATED IN THE NORTHWEST 1/4 OF THE NORTHEAST 1/4 AND THE NORTHEAST 1/4 OF THE NORTHWEST 1/4 OF SECTION 11 AND PART OF THE SOUTHEAST 1/4 OF THE SOUTHWEST 1/4 AND THE SOUTHWEST 1/4 AND THE SOUTHEAST 1/4 OF SECTION 2, T4N, R7E; TOWN OF NEW GLARUS, GREEN COUNTY, WISCONSIN.

WISCONSIN
DANIEL V BIRRENKOTT
S-1531
Sun Prairie WI
LAND SURVEYOR

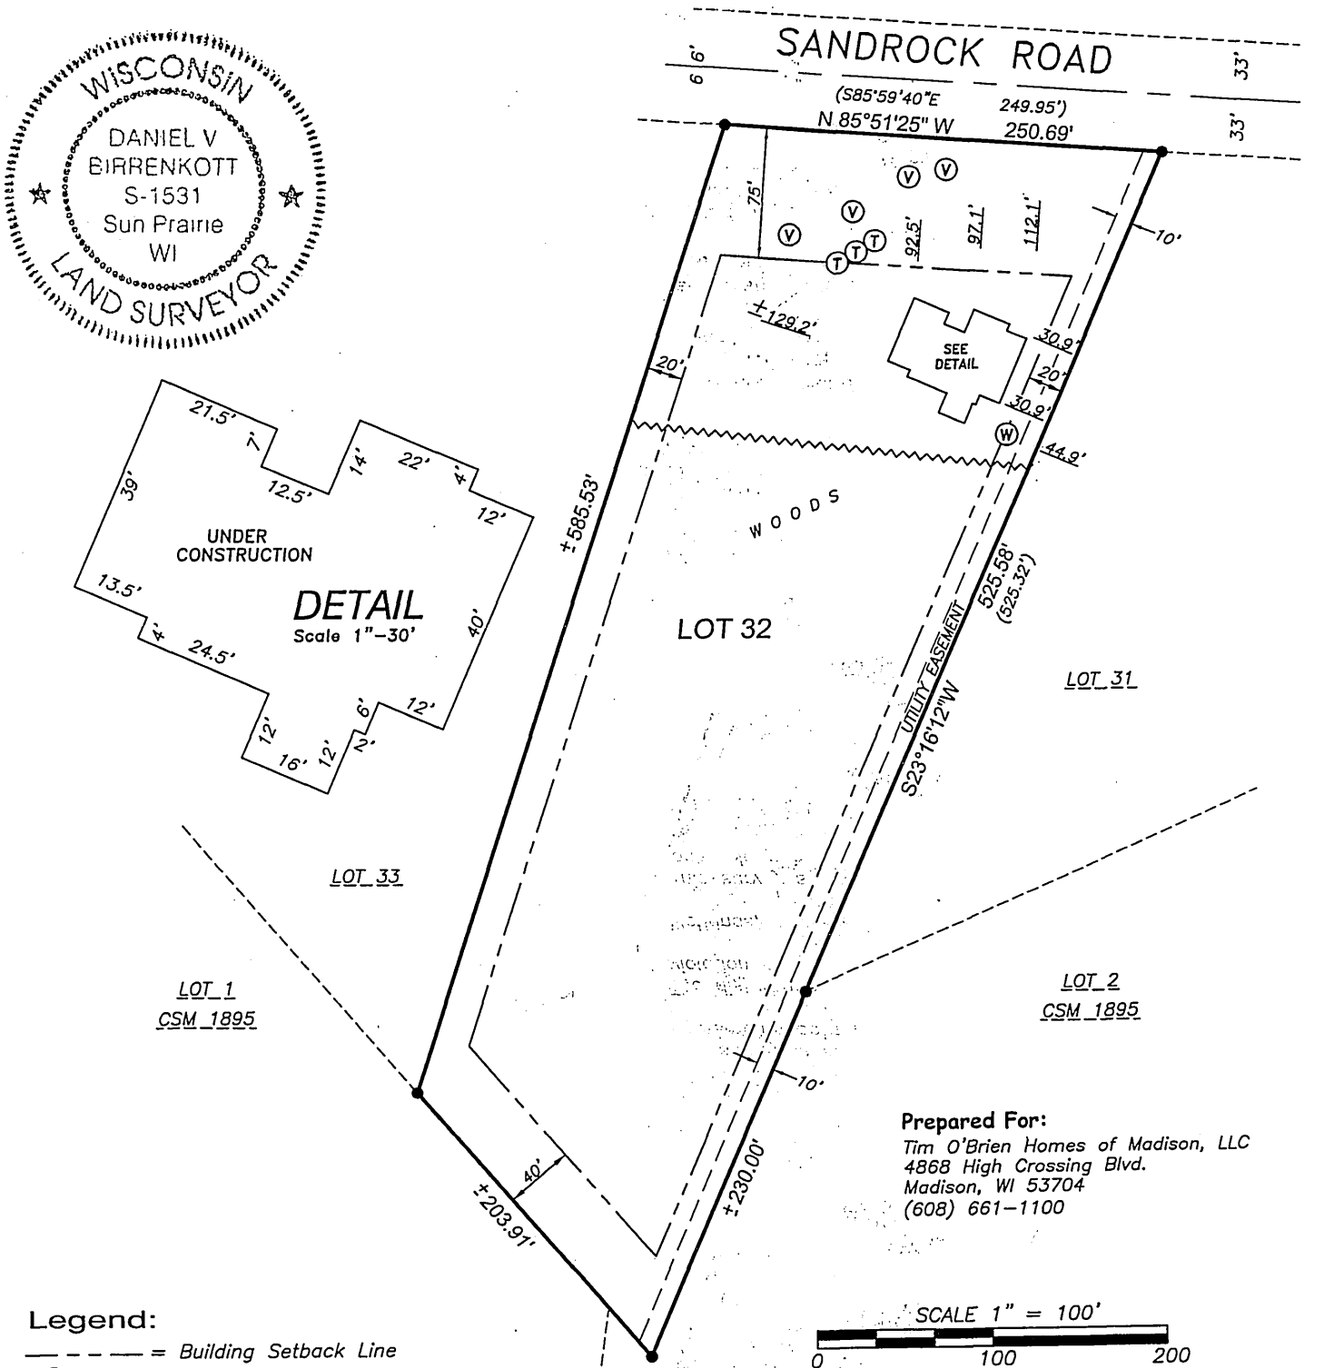

Prepared For:
Tim O'Brien Homes of Madison, LLC
4868 High Crossing Blvd.
Madison, WI 53704
(608) 661-1100

SCALE 1" = 100'
0 100 200

Legend:

- ——— — ——— = Building Setback Line
- Ⓥ = Septic Vent
- Ⓦ = Well
- Ⓣ = Septic Tank
- ● = Found 3/4" Iron Bar

Bearings referenced to the East line of Lot 32, platted bearing S23°16'12"W

Dated:	December 23, 2014
Surveyed:	J.M.L.
Drawn:	J.M.L.
Checked:	T.K.
Approved:	D.V.B.
Field Book:	64/346
Comp. File:	J:\2014\CARLSON
Office Map No.	140086C

Notes:

This survey is subject to any and all easements and agreements both recorded and unrecorded.

The disturbance of a survey stake by anyone is in violation of Section 236.32 of Wisconsin Statutes.

Wetlands, if present have not been delineated.

This survey shows visible, above-ground improvements only. No guarantee is made for below-ground structures.

No Driveway in at time of Survey July 11, 2014.

Filed July 6, 2015 Vol 14 Pg 110